A

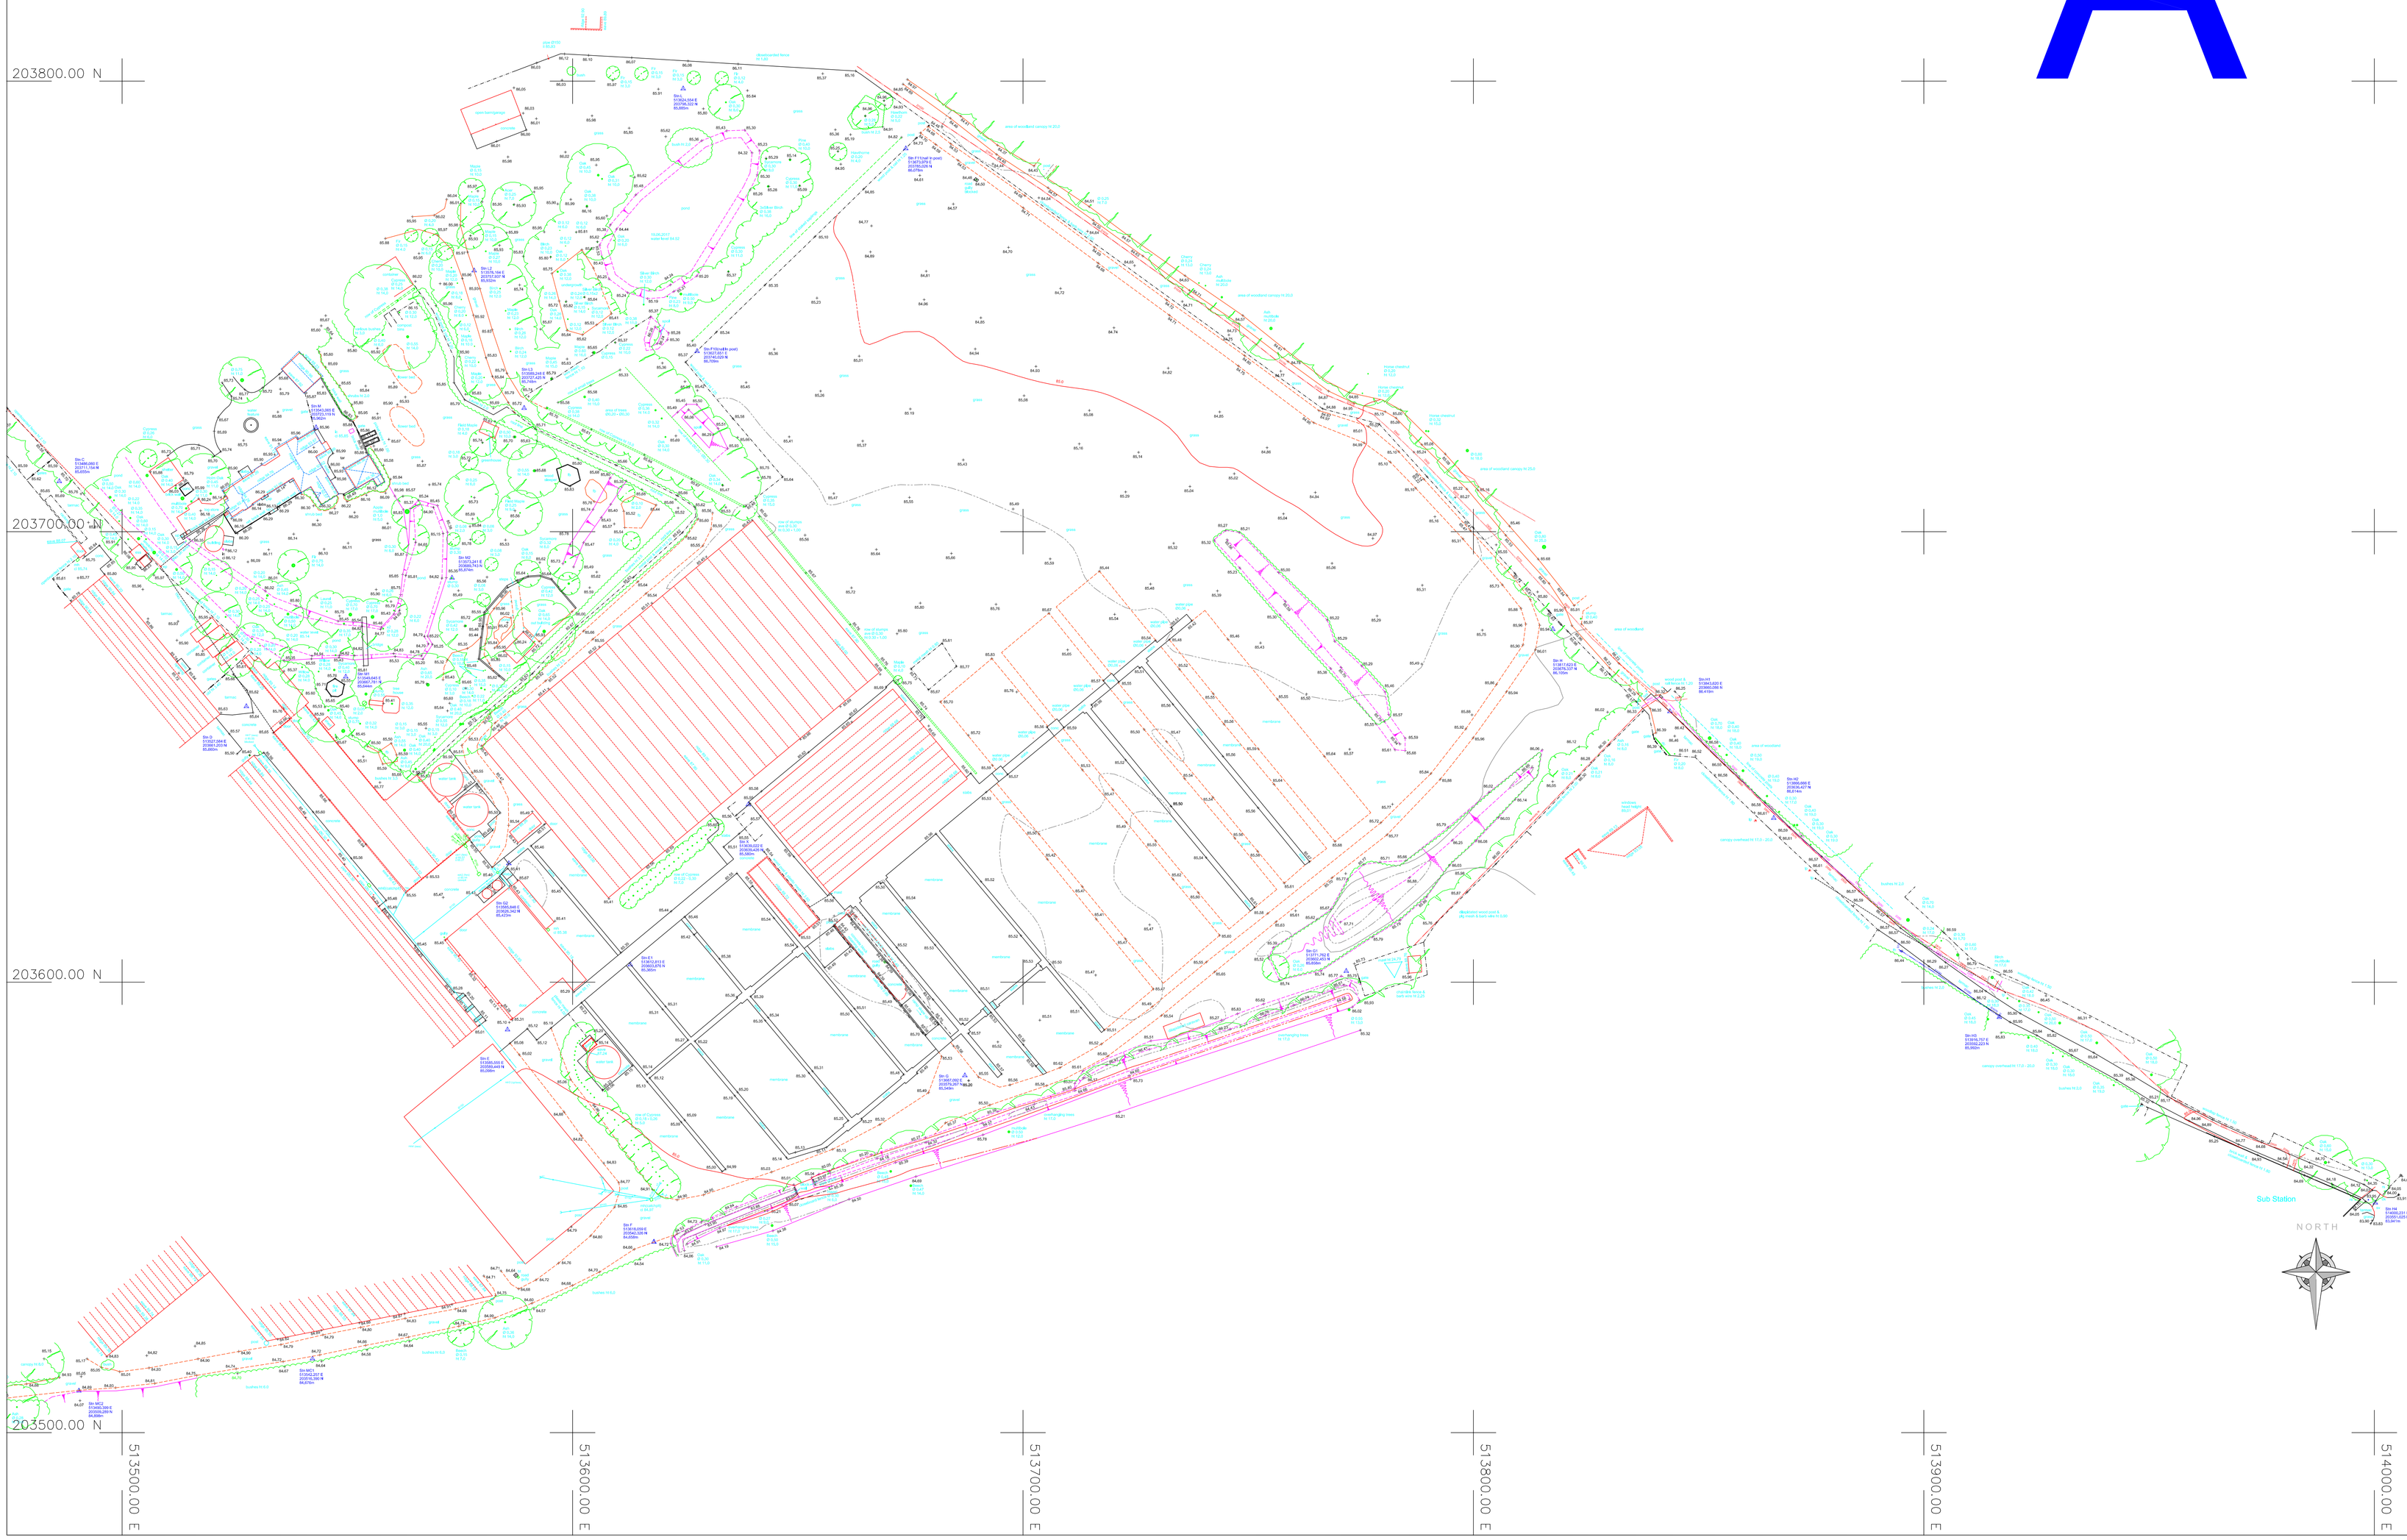

UTILITY KEY

- UNDERGROUND POWER
- CLOSE CURCUIT TV / CABLE TELEVISION
- HEATING PIPES
- VENT PIPE
- BRITISH TELECOM
- FOUL WATER
- SURFACE WATER
- COMBINED DRAINAGE
- PUMPING MAIN
- GAS
- WATER
- LIGHTNING LOCATE
- RADIO LOCATE
- UNKNOWN LOCATE

STANDARD REFERENCES

ABBREVIATIONS

bl	bollard	lp	lamp post
bb	bellisha beacon	mk	marker post
bs	bus stop	mh	manhole
bt	telecoms	nb	notice board
catv	cable TV cover	np	nameplate (road)
cl	cover level	p	post
conc	concrete	pb	post box
cws	combined sewer	ret.	retaining wall
dc	drainage channel	re	rodding eye
dk	drop kerb	rg	road gully
elc	electricity lc	rs	road sign
ESS	Elec. Sub-Station	rwp	rainwater pipe
ep	electricity pole	sp	signpost
fb	flower bed	sv	stop valve
fh	fire hydrant	svp	soil vent pipe
fl	floor level	sws	storm water sewer
fp	footpath	tcb	telephone callbox
fl.p	flagpole	tp	telegraph pole
fws	foul water sewer	tl	traffic light
g	gully	utr	unable to raise
gsv	gas valve	vp	vent pipe
ic	inspection cover	w/tap	woodtap fence
il	invert level	wm	water tap
irf	iron railing fence	wp	wood post
jb	junction box	wt	water tap
ko	kerb outlet		

Notes

1. This survey has been computed and drawn about the Ordnance Survey National Grid.

2. All levels are in metres and relate to the Ordnance Survey active GPS stations.

3. This survey was measured for a scale of 1:500, any subsequent enlargements should be verified on site.

Revisions

A. Burston Manor to the north added Oct 2020.

Clifton Surveys Ltd
Land, Measured Building & Engineering Surveyors

13 The Cloisters
20 College Road
Clifton
Bristol
BS8 3HZ
TEL: (0117) 9735898
e-mail: info@cliftonsurveys.com
web: www.cliftonsurveys.com

The copyright in the plans remain vested in Clifton Surveys Ltd who will grant an irrevocable licence for use by the client upon receipt of full payment. No liability for accuracy shall extend beyond the specified scale of graphical mapping. All services and critical dimensions should be field verified.

Surveyed	J Malinowski	Date	July 2017
Drawn	J Malinowski	Checked	L Wakeford

Drawing Title

Topographical Survey
Burston Garden Centre
St Albans

Client

Castleoak
Raglan House
Malthouse Avenue
Cardiff Gate Business Park

Drawing No.	Scale A0 @
186/3493/1	1:500